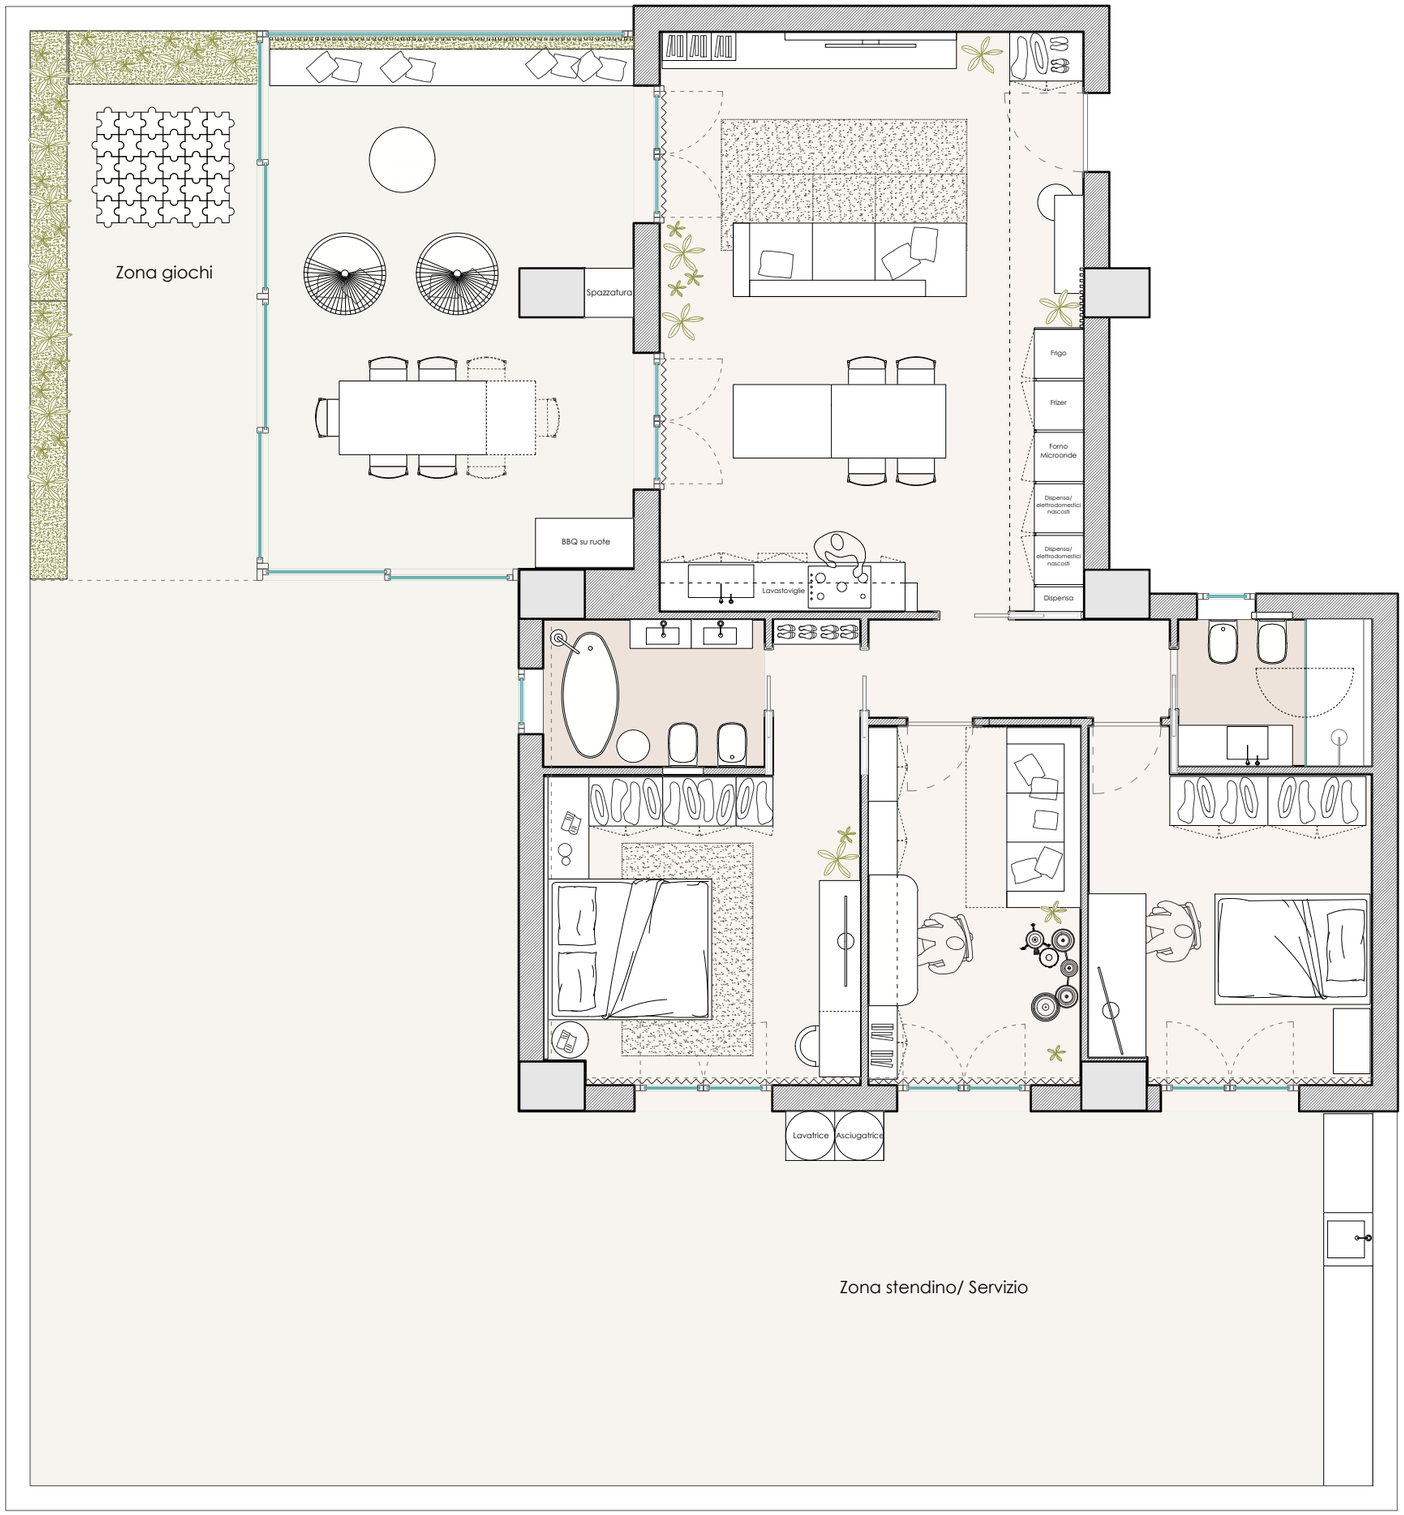

TITLE: Pianta Arredata - pianta approvata

MAMA DESIGN

CLIENT:	Alfredo & Alessandra
JOB N:	2205on
DATE:	19 October 2022
SCALE:	1:75

Note: all dimensions are to be verified on site.
Unauthorized re-use or copying in whole or part is prohibited

A3 Sheet